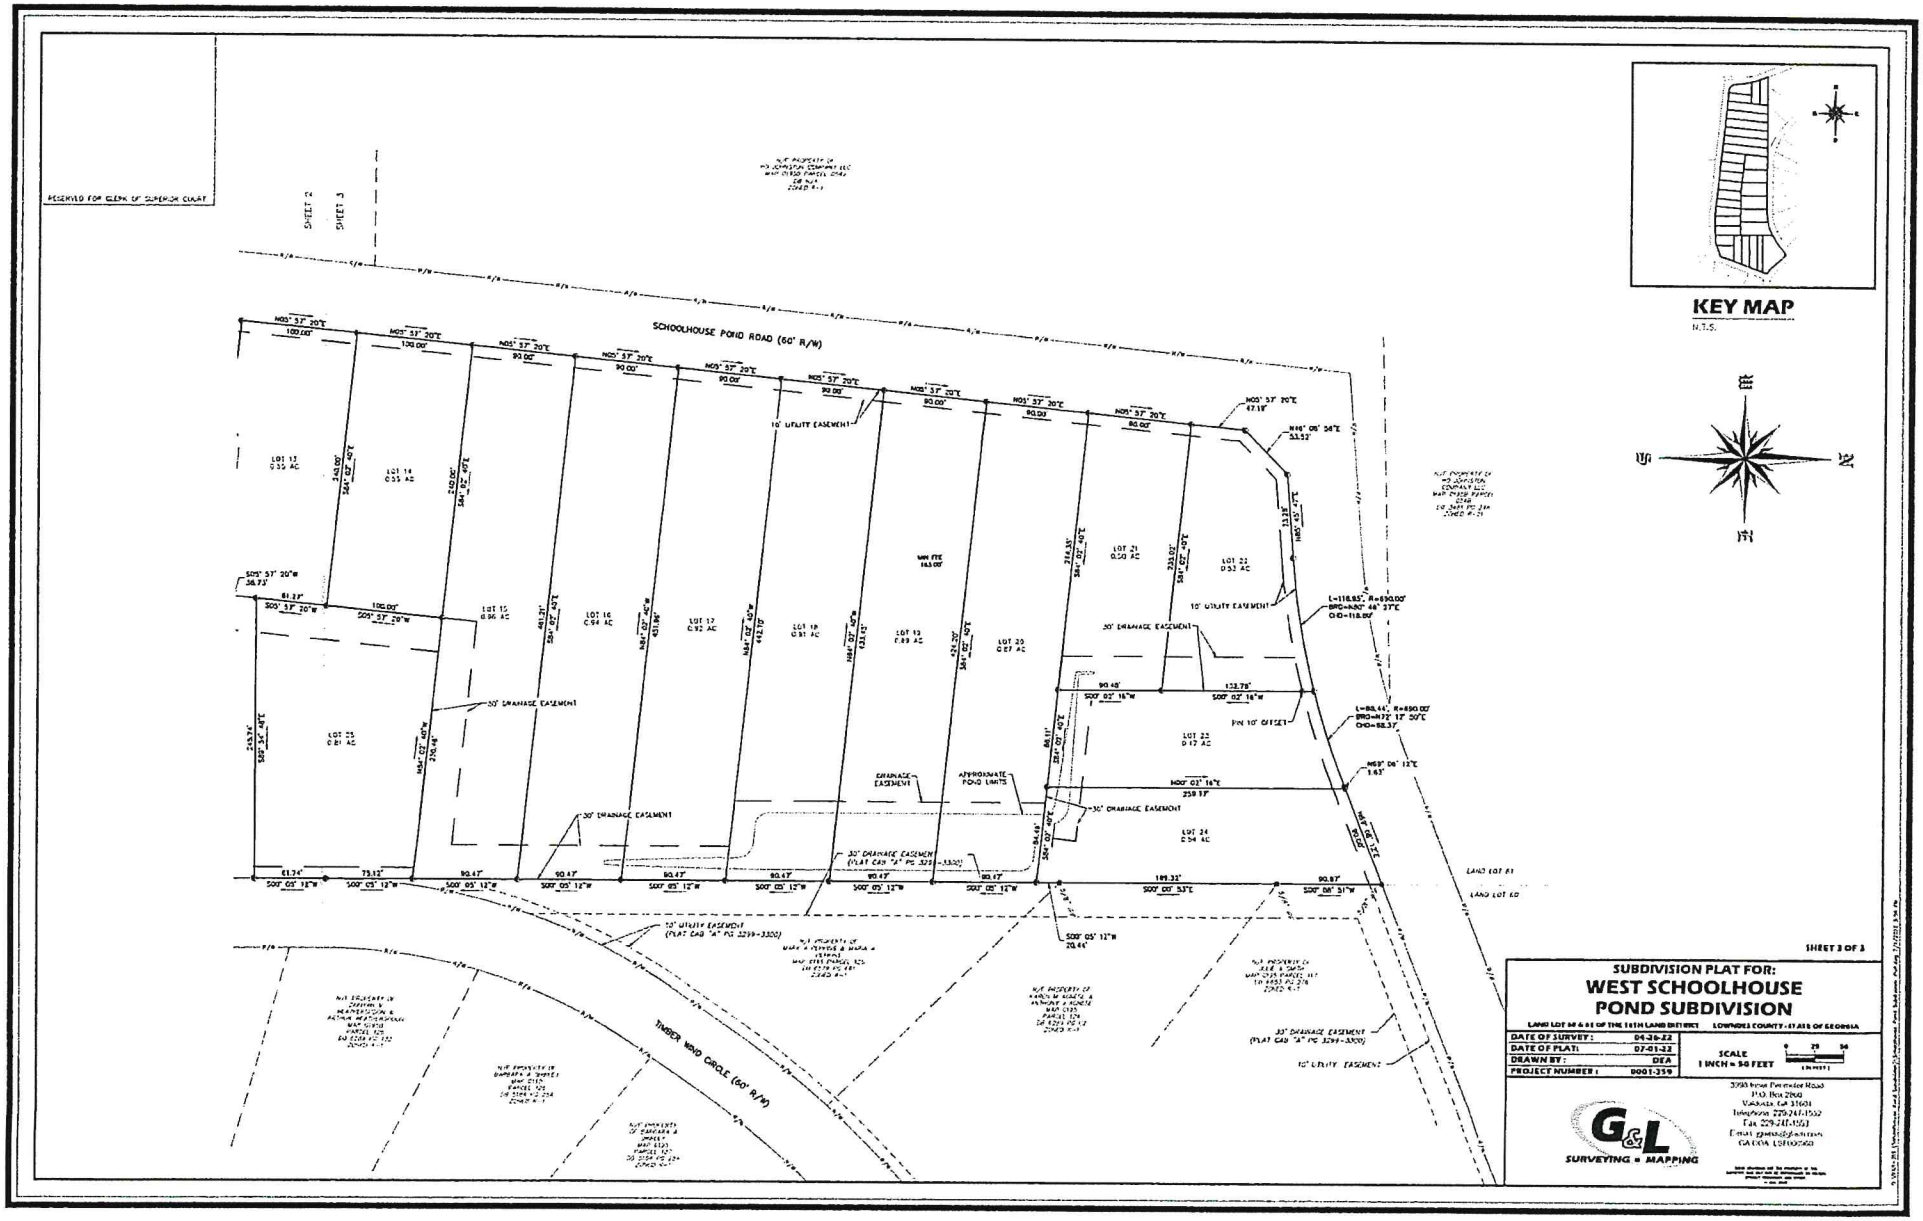
RESERVED FOR CLERK OF SUPERIOR COURT
SHEET 2
SHEET 3
SCHOOLHOUSE POND ROAD (60' R/W)
TIMBER WIND CIRCLE (60' R/W)
10' UTILITY EASEMENT
30' DRAINAGE EASEMENT
DRAINAGE EASEMENT
APPROXIMATE POND LIMITS
LOT 13 0.55 AC
LOT 14 0.55 AC
LOT 15 0.96 AC
LOT 16 0.94 AC
LOT 17 0.92 AC
LOT 18 0.91 AC
LOT 19 0.89 AC
LOT 20 0.87 AC
LOT 21 0.50 AC
LOT 22 0.53 AC
LOT 23 0.17 AC
LOT 24 0.54 AC
LOT 25 0.81 AC
LAND LOT 61
LAND LOT 60
KEY MAP
N.T.S.
SHEET 3 OF 3
SUBDIVISION PLAT FOR:
WEST SCHOOLHOUSE
POND SUBDIVISION
LAND LOT 60 & 61 OF THE 11TH LAND DISTRICT LOWNDES COUNTY - STATE OF GEORGIA
DATE OF SURVEY: 04-26-22
DATE OF PLAT: 07-01-22
DRAWN BY: DEA
PROJECT NUMBER: 0001-359
SCALE
1 INCH = 50 FEET
G&L
SURVEYING • MAPPING